*Existing Parking stalls shall be restriped

*2 install 12" _ numbers internally or externally lighted

#3 install security bollards

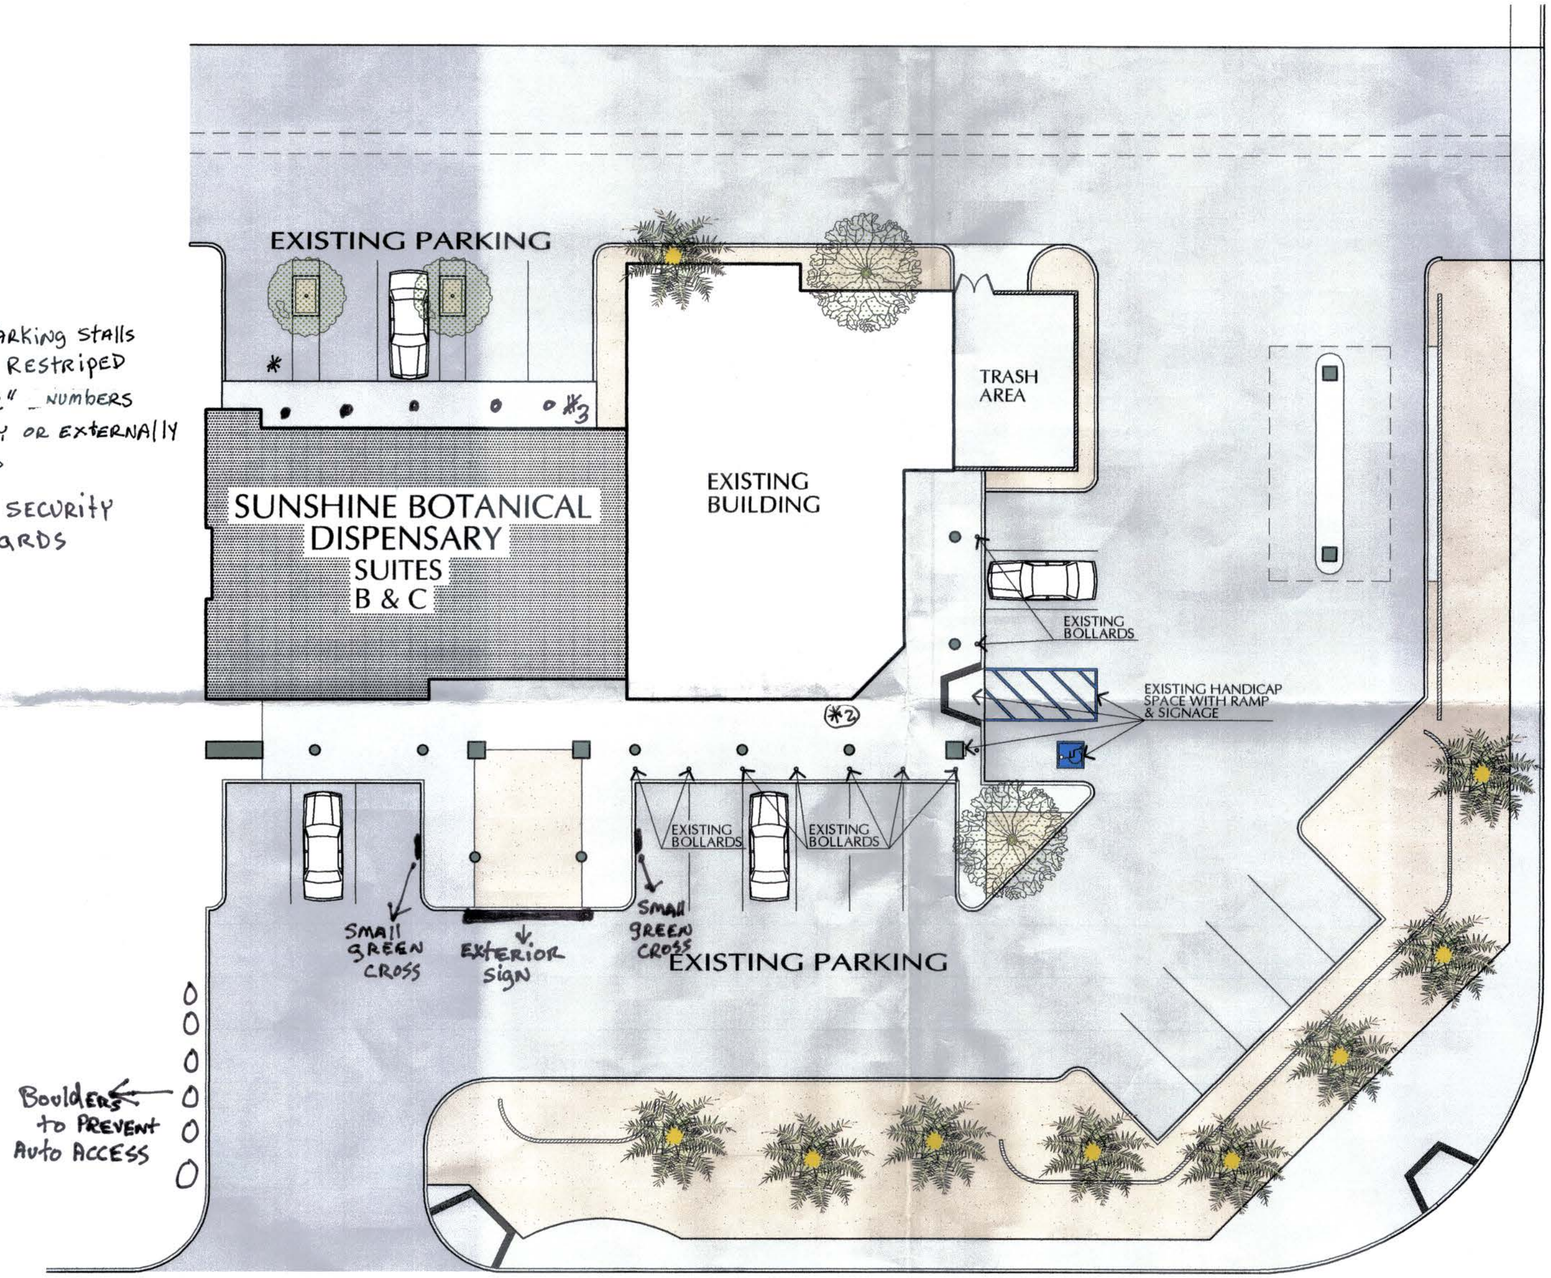


RECEIVED
OCT - 3 2016
CITY OF CATHEDRAL CITY
PLANNING DEPARTMENT

SITE PLAN

SCALE: 1/16" = 1'-0"

REVISIONS:

LICENSED ARCHITECT
JUAN C. OCHOA
C-28502
02/28/17
STATE OF CALIFORNIA


Ochoa Design Associates
architecture / design / planning
Juan Carlos Ochoa, Architect C28502
73-626 HIGHWAY 111, PALM DESERT, CA. 92260
phone (760) 773-6605 fax (760) 773-6602
www.ochoadesign.com AIA ochoadesign@ochoadesign.com



This plan and/or design are not to be changed or copied in any form or manner whatsoever, nor are they to be assigned to a third party without first obtaining the express written compensation to Ochoa Design Associates

The use of this plan shall be restricted to the original site for which it was prepared and publication thereof is expressly limited to such use.

Copyright © 2016 Ochoa Design Associates

Drawings, specifications and other documents, including but not limited to plans and designs prepared by the Architect and the Architect's consultants are instruments of service for use solely with respect to this Project.

The Architect and the Architect's consultants shall be deemed the authors and owners of their respective instruments of Service and shall retain all common law, statutory and other reserved rights, including copyrights.


# SUNSHINE BOTANICAL DISPENSARY SUITES B & C

28-201 DATE PALM
CATHEDRAL CITY, CALIFORNIA

SITE PLAN/ EXISTING PARKING LAYOUT

FILE: Active/ Sunshine Botanical / Floor Plan 5.1

DRAWN: A.A

DATE: 9-26-16

SCALE:

SHEET. 1 OF SHEETS.