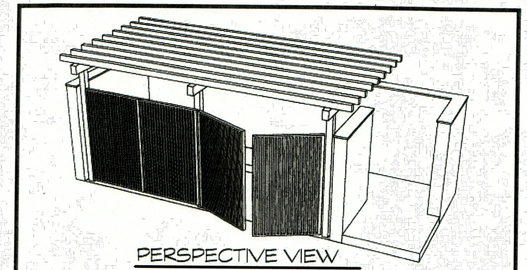

PERSPECTIVE VIEW

NO SCALE

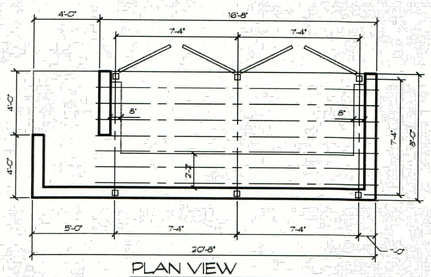

PLAN VIEW

1/4" = 1'-0"

Cathedral City

68-700 Avenida Lalo Guerrero
Cathedral City, CA 92234
760-770-0340

TRASH ENCLOSURE

STANDARD

BUILDING DEPARTMENT

SCALE:	AS SHOWN
DATE:	FEBRUARY 2017
SHEET:	1 OF 2
DRAWN BY:	AJ

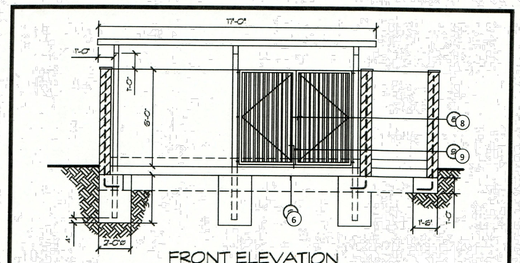

FRONT ELEVATION

1/4 = 1'-0'

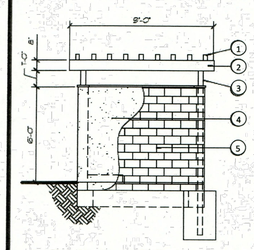

SIDE ELEVATION

1/4 = 1'-0'

NOTES:

1. 3x3 TS @ 12" OC TRELLIS
2. 4x6 TS BEAM
3. 4x4 TS SUPPORT COLUMNS
4. SKIM COAT STUCCO
5. 8X8X16 CONCRETE BLOCK. #4 REBAR VERT. @ 24" OC CENTERED; #4 REBAR HORIZ. BOND BEAM @ MID-HEIGHT AND TOP COURSE; SOLIDLY GROUTED; DECORATIVE BLOCK CAP.
6. 6" CONCRETE SLAB W/ #3 REBAR @ 18" OC EACH WAY OVER 90% COMPACTED BASE. 2% MIN. - 4% MAX SLOPE TO DRAIN.
7. 6" CONCRETE CURB (WHEEL STOP), TYPICAL @ INSIDE PERIMETER.
8. SLIDE BOLT PER CITY STANDARDS.
9. CANE BOLT PER CITY STANDARDS.
10. 2x3 TS GATE FRAME, MITER CUT & WELD CORNERS; GRIND ALL CORNERS SMOOTH; 1-1/2" x 3/8" BAR STOP WELDED FLUSH WITH INSIDE FACE OF FRAME.

ALTERNATIVE MATERIALS REQUEST SHALL BE SUBMITTED AND APPROVED PRIOR TO INSTALLATION, AS PER 2016 CBC 104.11

Cathedral City

68-700 Avenida Lalo Guerrero
Cathedral City, CA 92234
760-770-0340

TRASH ENCLOSURE

STANDARD

BUILDING DEPARTMENT

SCALE:	AS SHOWN
DATE:	FEBRUARY 2017
SHEET:	2 OF 2
DRAWN BY:	AJ

WALL/PARTITONS LEGEND

EXISTING METAL BUILDING WALLS

NEW 5 5/8" MTL. STUDS @ 16" O.C. W/ 5/8" GYP. BD.

ALL FILLED IN DOORS OR STOREFRONTS SHALL MATCH TO THE EXISTING BUILDING IN COLOR, DESIGN AND CHARACTER.

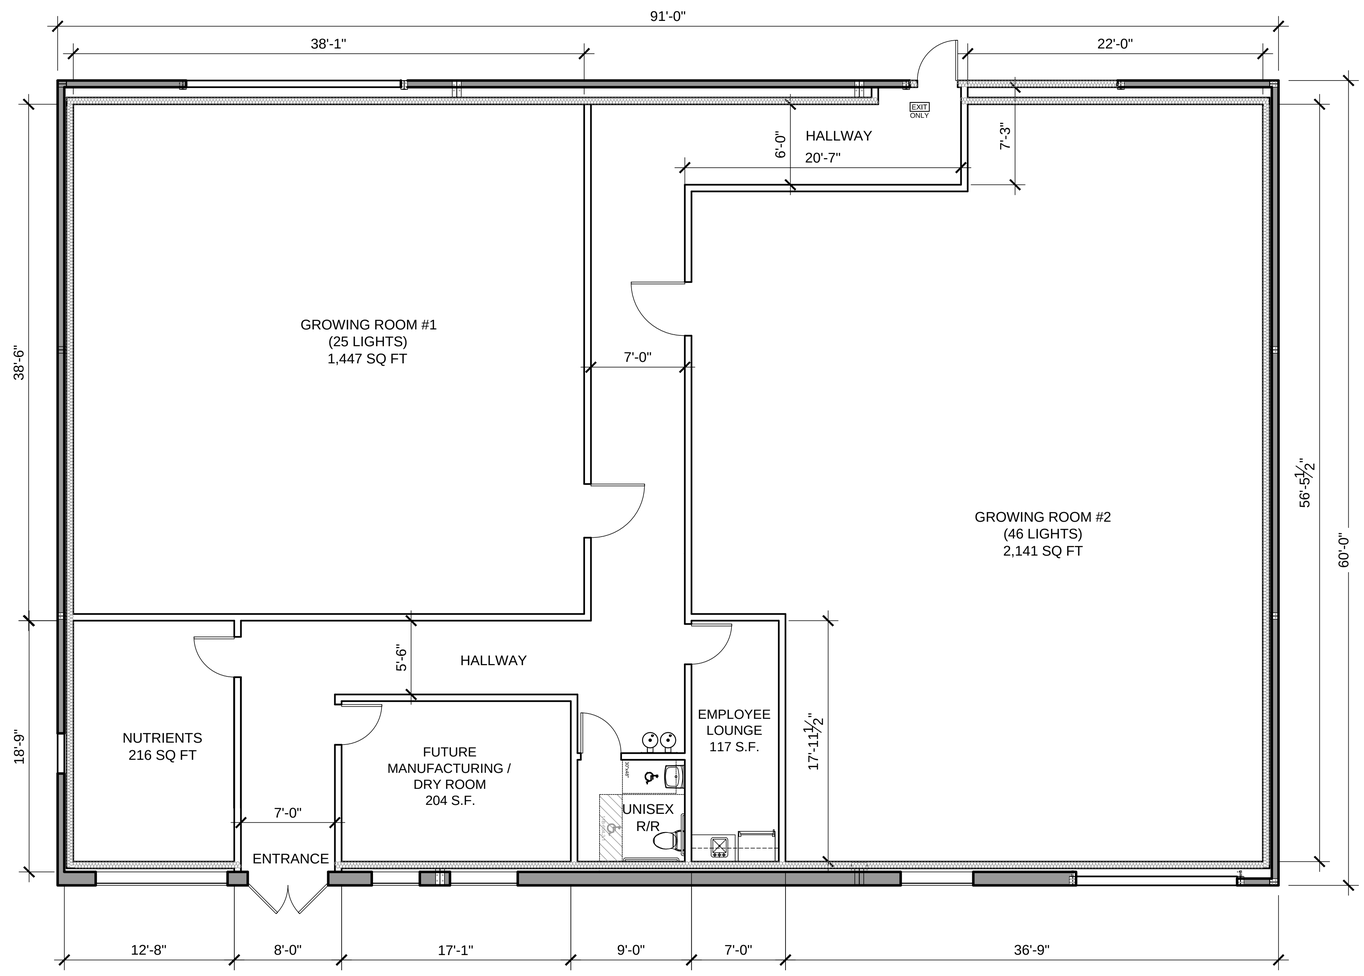

FLOOR PLAN

3/16"=1'-0"

GABRIEL LUJAN & ASSOCIATES

GABRIEL LUJAN & ASSOCIATES

DRAFTING ● DESIGN ● LAND PLANNING

GABRIEL LUJAN
PRINCIPAL DESIGNER

36-947 COOK ST., STE. 104
PALM DESERT, CA. 92211
CELL:(760) 578-8545 FAX:(760) 674-8100
EMAIL: glujan@gladesgroupp.com

A CONDITIONAL USE PERMIT FOR: GREEN CLEAN MEDICINE 68-748 PEREZ RD., CATHEDRAL CITY, CA.

REVISIONS	BY

SHEET TITLE:

FLOOR PLAN

DRAWN: G.L.A.
CHECKED: G.L.A.
DATE: NOVEMBER 2017
SCALE: AS NOTED
JOB NO.: CC-0305-2K17

SHEET

P2

Printed On: 04/11/18

THESE DRAWINGS ARE COPYRIGHTED MATERIAL AND CONFIDENTIAL DISCLOSURE THEREOF MAY NOT BE USED OR REPRODUCED WITHOUT THE WRITTEN CONSENT OF GABRIEL LUJAN & ASSOCIATES. THE DRAWINGS REPRESENT A PROPRIETARY DESIGN STYLE AND ARE OWNED BY GABRIEL LUJAN & ASSOCIATES. THEY ARE OFFERED FOR THE EXCLUSIVE USE OF THE OWNER NOTED AT THE EXCLUSIVE SITE INDICATED IN THE DRAWINGS ONLY. THE DESIGN AND DRAWINGS ARE SUBMITTED AS RESTRICTIVE AND CONFIDENTIAL INFORMATION. GABRIEL LUJAN & ASSOCIATES SHALL NOT BE RESPONSIBLE FOR COMPETENCE OF DRAWINGS FOR BIDDING PURPOSES PRIOR TO ISSUANCE OF BUILDING PERMITS.