1 EAST ELEVATION
3/32" = 1'-0"

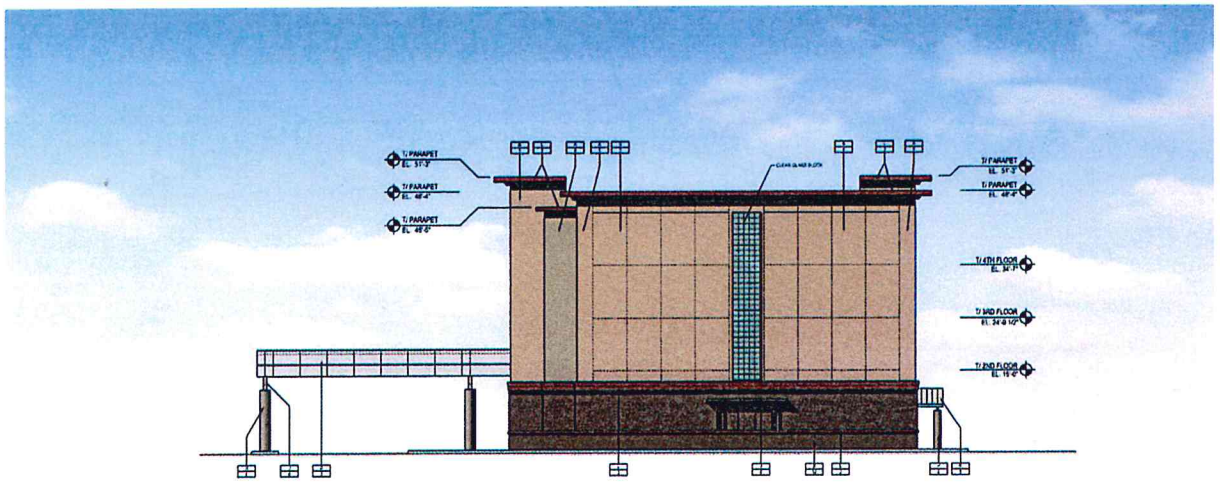

2 SOUTH ELEVATION
3/32" = 1'-0"

EXTERIOR MATERIALS

A	2" THICK EIFS.
B	4" THICK EIFS.
C	METAL PANEL EYEBROW.
D	PORTE COCHERE.
E	MASONRY
F	STONE COPING.
G	METAL COPING.
H	CONCRETE.
I	STEEL TUBE.
J	METAL CANOPY.
K	SUNSHADE.
L	EIFS CORNICE.

EXTERIOR FINISH AND COLORS

1	INTEGRAL COLOR PLASTER, COLOR TO MATCH BENJAMIN MOORE, B.M. #2175-10
2	INTEGRAL COLOR PLASTER, COLOR TO MATCH BENJAMIN MOORE, B.M. #2173-10
3	INTEGRAL COLOR PLASTER, COLOR TO MATCH DUNN-EDWARDS, WHISPER #W240
4	INTEGRAL COLOR PLASTER, COLOR TO MATCH DUNN-EDWARDS, BREAD PUDDING #DE5159
5	INTEGRAL COLOR PLASTER, COLOR TO MATCH DUNN-EDWARDS, WOODEN ACRE #DE5130
6	INTEGRAL COLOR PLASTER, COLOR TO MATCH DUNN-EDWARDS WOODEN PEG #DE6215
7	INTEGRAL COLOR PLASTER, COLOR TO MATCH DUNN-EDWARDS, PLAY ON GRAY #DE6228
8	INTEGRAL COLOR PLASTER, COLOR TO MATCH DUNN-EDWARDS CALICO ROCK #DE5723
9	INTEGRAL COLOR PLASTER, COLOR TO MATCH DUNN-EDWARDS, SILVER POLISH #DE6324
10	INTEGRAL COLOR PLASTER, COLOR TO MATCH DUNN-EDWARDS, WILD MUSTANG #DE6161
11	MANUFACTURED STONE VENEER BY EL DORADO, COARSED STONE, COLOR: SANTA BARBARA
12	MANUFACTURED STONE VENEER BY EL DORADO, RUSTIC LEDGE, COLOR: CASCADE

MPA ARCHITECTS INC.
3578 30th Street
San Diego, CA 92104
V. 619.236.0595
F. 619.236.0557
www.mpa-architects.com
MEMBER
AMERICAN INSTITUTE OF ARCHITECTS

CLIENT
MIRAGE BOB HOPE VARNER, LLC
BRENT OGDEN
CODY SMALL
567 SAN NICOLAS DRIVE, SUITE 130
NEWPORT BEACH, CA 92660
TEL: (949) 718-0066
FAX: (949) 718-0067

PROJECT
A PROPOSED COMMERCIAL DEVELOPMENT LOCATED AT:
THE CROSSINGS AT BOB HOPE
CATHEDRAL CITY, CA

REVISIONS

SHEET TITLE
BUILDING ELEVATIONS

DATE 03-08-16 SCALE AS NOTED
12246 A2.2

ATTACHMENT 2

4 WEST ELEVATION
3/32" = 1'-0"

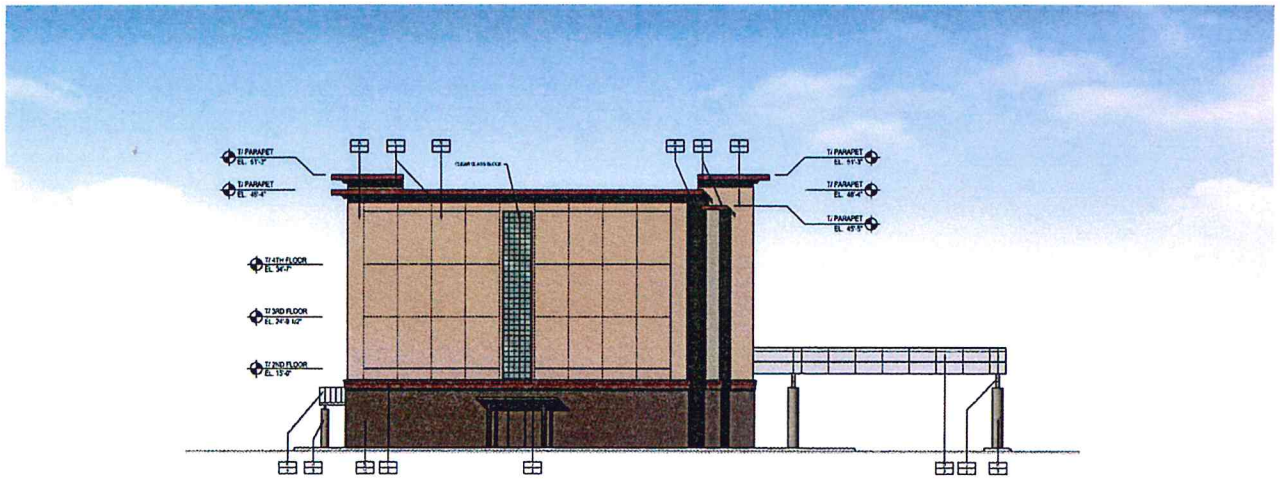

3 NORTH ELEVATION
3/32" = 1'-0"

EXTERIOR MATERIALS

A	2" THICK EIFS.
B	4" THICK EIFS.
C	METAL PANEL EYEBROW.
D	PORTE COCHERE
E	MASONRY
F	STONE COPING.
G	METAL COPING.
H	CONCRETE.
I	STEEL TUBE.
J	METAL CANOPY.
K	SUNSHADE.
L	EIFS COHNICE.

EXTERIOR FINISH AND COLORS

1	INTEGRAL COLOR PLASTER, COLOR TO MATCH BENJAMIN MOORE. B.M. #2173-13
2	INTEGRAL COLOR PLASTER, COLOR TO MATCH BENJAMIN MOORE. B.M. #2173-12
3	INTEGRAL COLOR PLASTER, COLOR TO MATCH DUNN-EDWARDS WHISPER #W340
4	INTEGRAL COLOR PLASTER, COLOR TO MATCH DUNN-EDWARDS BREAD PUDDING #DE6150
5	INTEGRAL COLOR PLASTER, COLOR TO MATCH DUNN EDWARDS, WOODEN ACHE #DE6130
6	INTEGRAL COLOR PLASTER, COLOR TO MATCH DUNN-EDWARDS, WOODEN PEG #DE6215
7	INTEGRAL COLOR PLASTER, COLOR TO MATCH DUNN-EDWARDS, PLAY ON GRAY #DE6229
8	INTEGRAL COLOR PLASTER, COLOR TO MATCH DUNN-EDWARDS, CALICO ROCK #DE6129
9	INTEGRAL COLOR PLASTER, COLOR TO MATCH DUNN-EDWARDS, SILVER POLISH #DE6374
10	INTEGRAL COLOR PLASTER, COLOR TO MATCH DUNN-EDWARDS, WILD MUSTANG #DEA161
11	MANUFACTURED STONE VENEER BY EL DORADO, COARSED STONE, COLOR: SANTA BARBARA
12	MANUFACTURED STONE VENEER BY EL DORADO, RUSTIC LEDGE, COLOR: CASCADE

MPA ARCHITECTS INC.
3578 30th Street
San Diego, CA 92104
V. 619.236.0595
F. 619.236.0557
www.mpa-architects.com
MEMBER
AMERICAN INSTITUTE OF ARCHITECTS

CLIENT

MIRAGE BOB HOPE VARNER, LLC
BRENT OGDEN
CODY SMALL
557 SAN NICOLAS DRIVE, SUITE 130
NEWPORT BEACH, CA 92660
TEL: (949) 718-0066
FAX: (949) 718-0067

PROJECT

A PROPOSED COMMERCIAL DEVELOPMENT LOCATED AT:

THE CROSSINGS AT BOB HOPE
CATHEDRAL CITY, CA

REVISIONS

SHEET TITLE

BUILDING ELEVATIONS

DATE 03-06-14 SCALE AS NOTED

A2.3