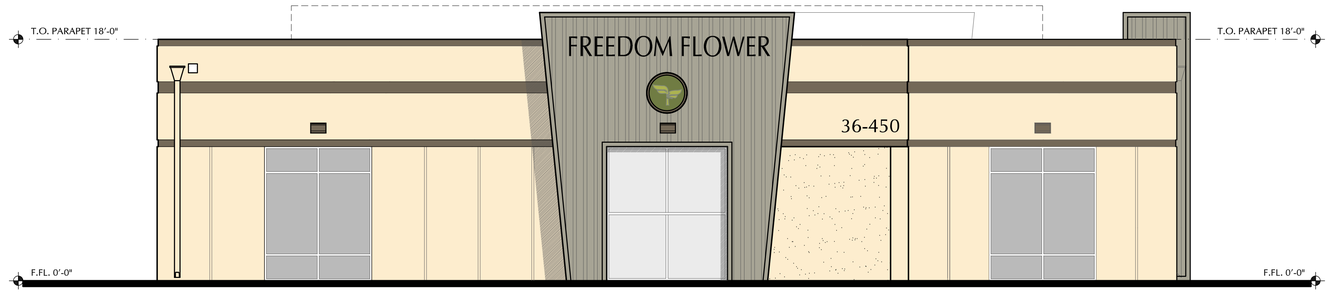

FRONT ELEVATION

SCALE: 3/16" = 1'-0"

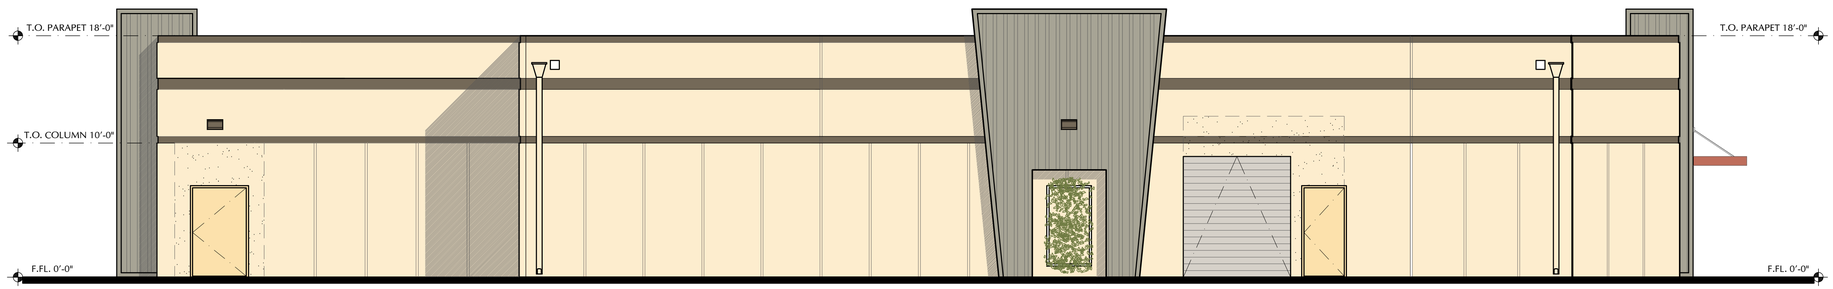

RIGHT SIDE ELEVATION

SCALE: 3/16" = 1'-0"

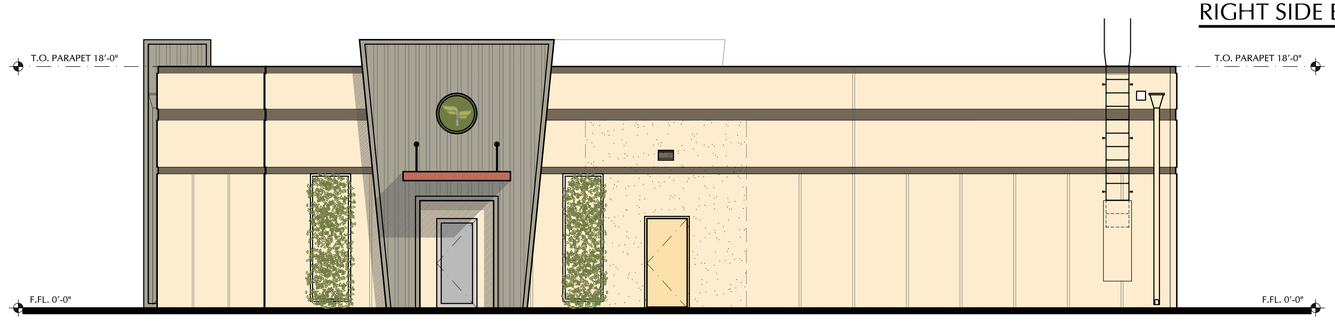

REAR ELEVATION

SCALE: 3/16" = 1'-0"

FRONT (NORTH) PERSPECTIVE

REAR (SOUTH) PERSPECTIVE

REVISIONS:

LICENSED ARCHITECT
JUAN C. OCHOA
C-28502
02/28/19
STATE OF CALIFORNIA

Ochoa Design Associates
architecture/design/planning
Juan Carlos Ochoa, Architect C28502
73-626 HIGHWAY 111, PALM DESERT,CA. 92260
phone: (760) 773-6605 fax: (760) 773-6602
www.ochoadesign.com ochoadesign@ochoadesign.com

This plan and/or design are not to be changed or copied in any form, nor are to be assigned to any third party without written consent and proper compensation to Ochoa Design Associates
The use of this plans shall be restricted to the original site for which it was prepared for.
Copyright © 2018 Ochoa Design Associates
Unpublished work. All rights reserved. This work is fully protected by copyright laws and treaties, including those in electronic form, prepared by the Architect. Unauthorized use, reproduction or distribution of this work is strictly prohibited.
The Architect and the Architect's consultants shall be deemed the author and owners of their respective instruments of service and shall retain all common law, statutory and other reserved rights, including copyrights.

PROPOSED TENANT IMPROVEMENT FOR:
WE CARE CATHEDRAL CITY INC.
'DISTRIBUTION, EXTRACTION ROOM #2 & PACKING/ MANUFACTURING ROOMS #1&2'
36-450 BANKSIDE DRIVE
CATHEDRAL CITY, CALIFORNIA

EXTERIOR ELEVATIONS COLORED

FILE:Active\ Bankside\ City CUP Files 6-5-18\ A3-Elevations
DRAWN: A.A.
DATE: 6-6-18
SCALE: AS INDICATED
SHEET.
A3
OF SHEETS.

\\Ochoadesign-pc\ochoa design files\Projects\Active Projects\Bankside Cultivation\City CUP Files 6-5-18\A3-Elevations.dwg, 6/12/2018 11:34:22 AM, DWG To PDF.pc3