THESE DRAWINGS ARE COPYRIGHT PROTECTED PURSUANT TO 17 USC 102 & AS DEFINED BY THE CALIFORNIA CODE OF CIVIL PROCEDURE 337.1 & 337.2. THEY ARE OWNED BY GABRIEL LUJAN & ASSOCIATES. THE DRAWINGS REPRESENT A PROFESSIONAL OPINION OF GABRIEL LUJAN & ASSOCIATES AND MUST NOT BE USED OR REPRODUCED WITHOUT THE WRITTEN CONSENT OF GABRIEL LUJAN & ASSOCIATES. THE DRAWINGS ARE SUBMITTED AS A RESTRICTED AND CONFIDENTIAL DISCLOSURE THAT MAY NOT BE USED FOR ANY PURPOSE OTHER THAN WITH THE EXPRESS WRITTEN CONSENT OF GABRIEL LUJAN & ASSOCIATES. THE DESIGN AND DRAWINGS ARE FOR THE EXCLUSIVE USE OF THE OWNER NOTED ATTHE EXCLUSIVE SITE INDICATED IN THE DRAWINGS ONLY. OWNER FURNISHES OF DRAWINGS OR DATA TO OTHERS OR THEIR AGENTS FOR THE PURPOSE OF BUILDING PERMITS.

WALL/PARTITONS LEGEND

- (EXISTING) CMU WALL
- NEW 5 5/8" MTL STUDS @ 16" O.C. W/ 5/8" GYP. BD.

ALL FILLED IN DOORS OR STOREFRONTS SHALL MATCH TO THE EXISTING BUILDING IN COLOR, DESIGN AND CHARACTER.

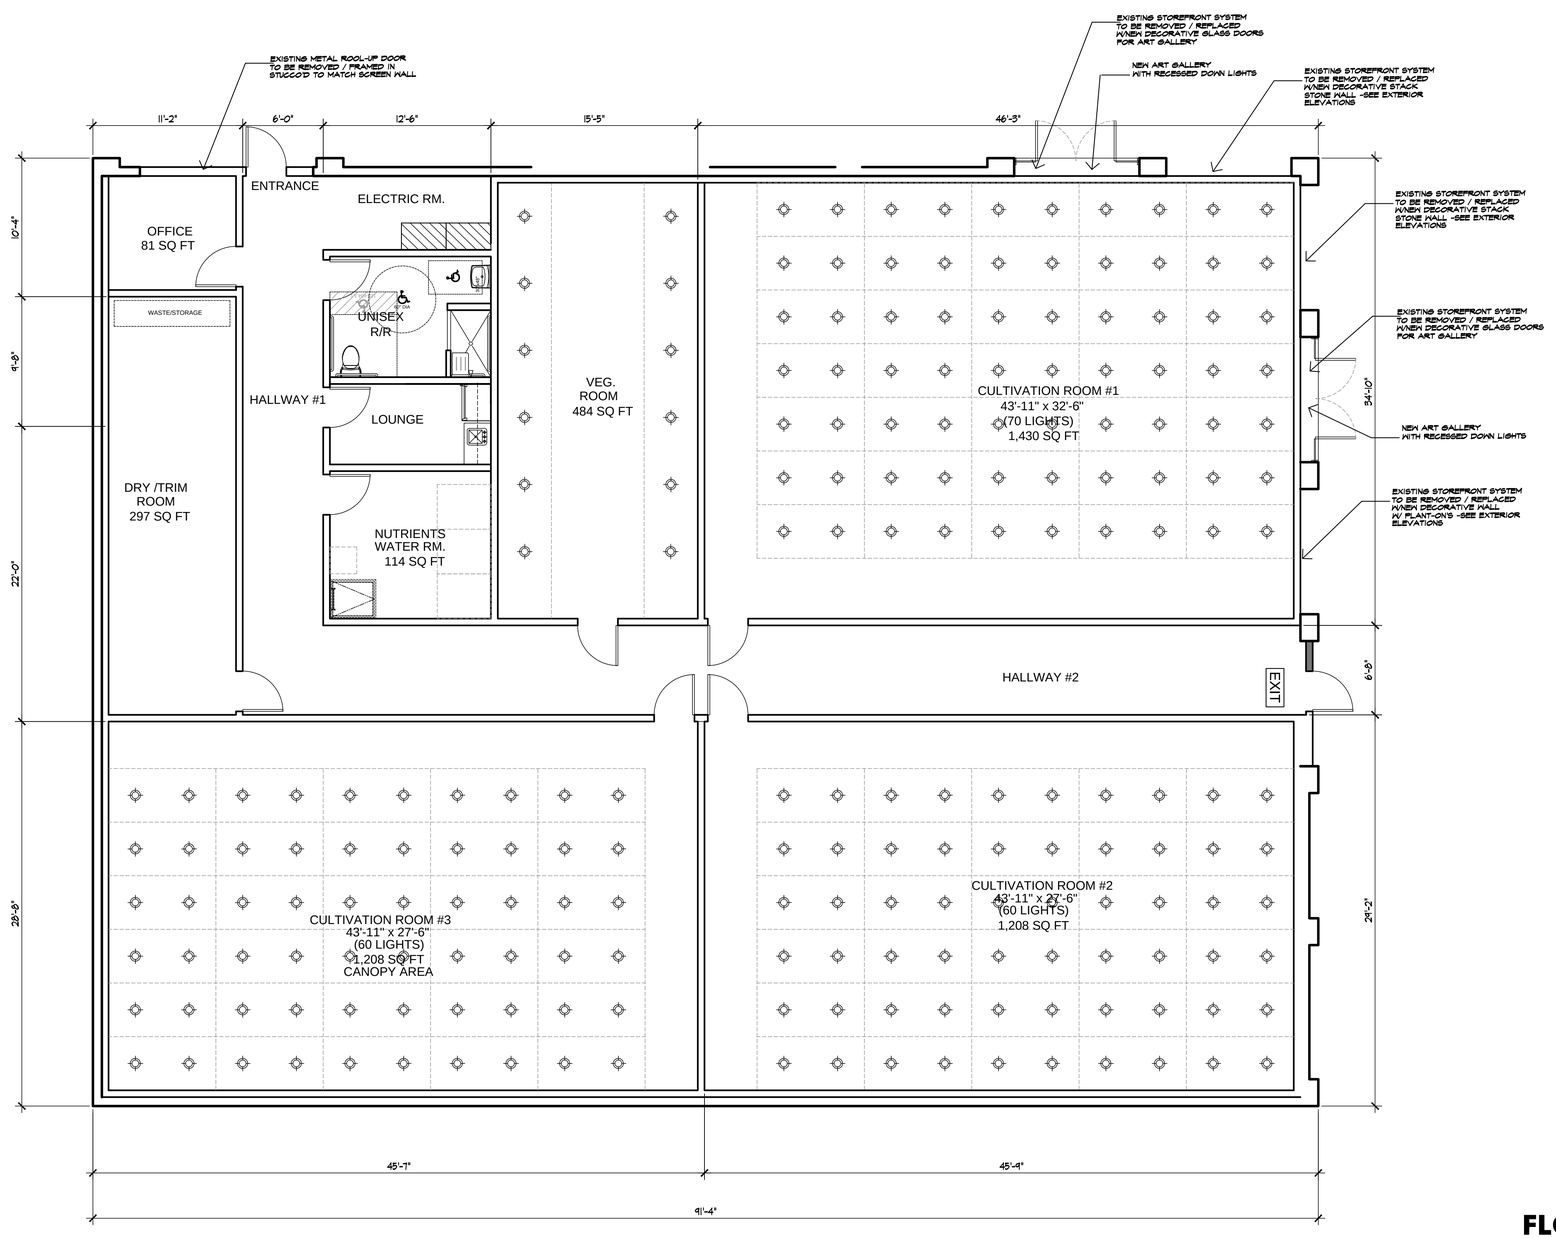

FLOOR PLAN

3/16"=1'-0"

GABRIEL LUJAN & ASSOCIATES

GABRIEL LUJAN & ASSOCIATES
DRAFTING ● DESIGN ● LAND PLANNING
GABRIEL LUJAN
PRINCIPAL DESIGNER
77-530 ENFIELD LN. BLDG 1 - STE. 101
PALM DESERT, CA. 92211
CELL:(760) 578-8545 FAX:(760) 674-8100
EMAIL: glujan@gladesgroupp.com

A CONDITIONAL USE PERMIT FOR:

CATHEDRAL GREENS

36-331 CATHEDRAL CANYON DR., CATHEDRAL CITY, CA.

REVISIONS	BY

SHEET TITLE:

FLOOR PLAN

DRAWN: G.L.A.
CHECKED: G.L.A.
DATE: NOVEMBER 2017
SCALE: AS NOTED
JOB NO.: CL-0305-2K17

SHEET

P2

Printed On: 04/10/18