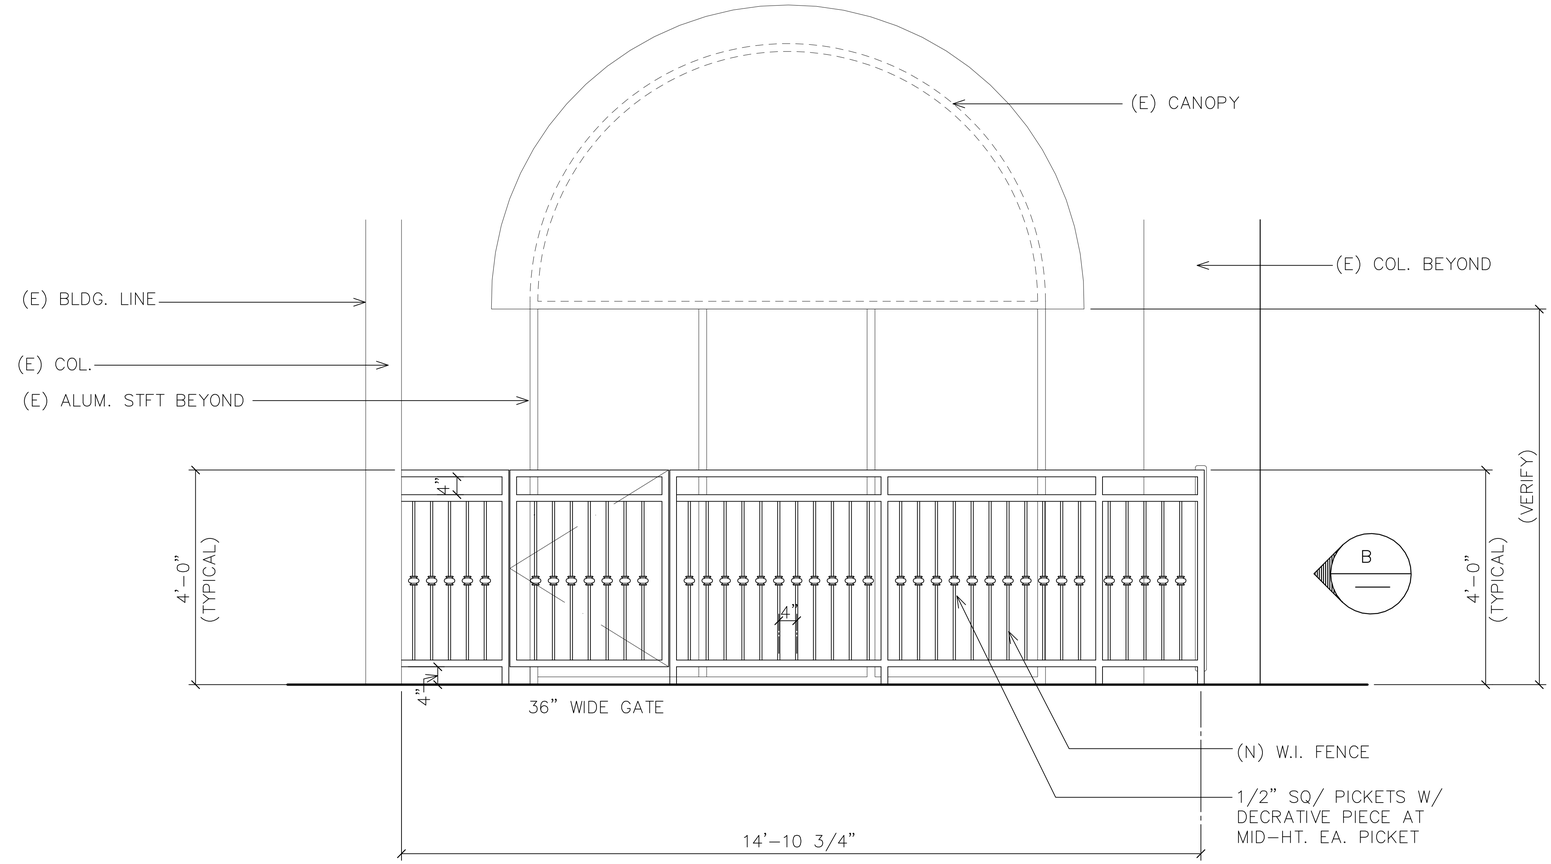

A EAST ELEVATION

3/4" = 1' - 0"

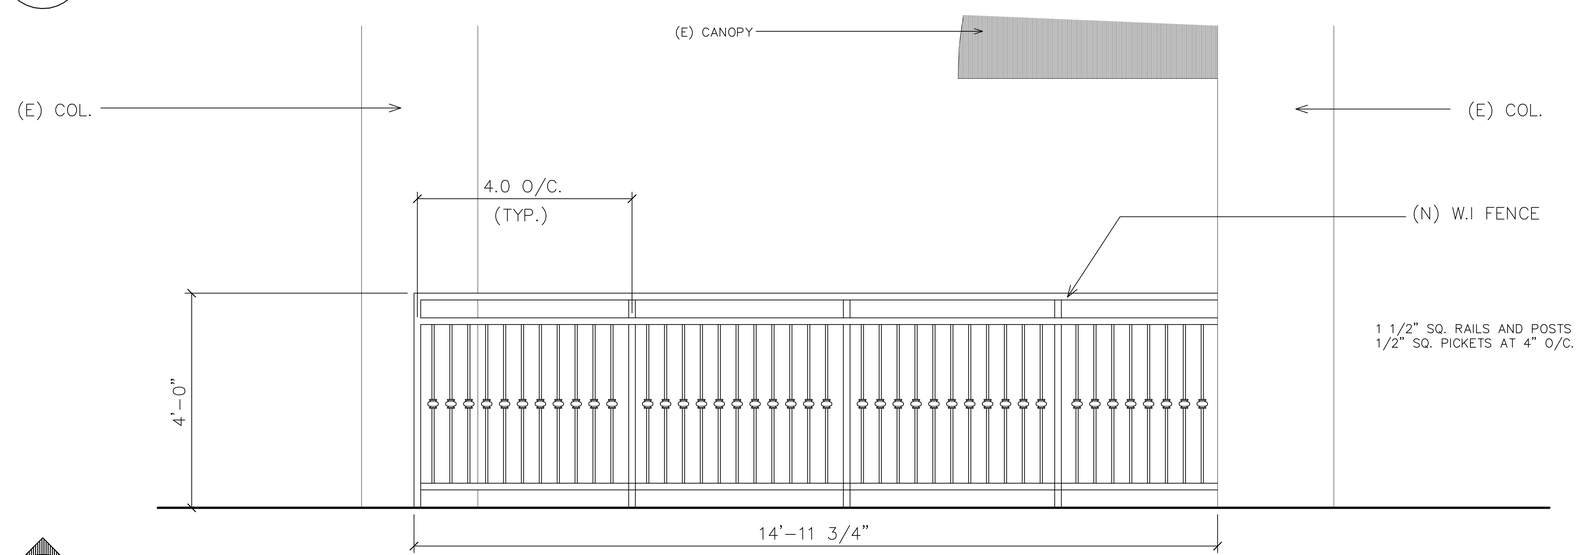

B NORTH ELEVATION

3/4" = 1' - 0"

JAMES C. REINMUTH
PLANNING AND DESIGN
PHONE: 760-835-1176
e.mail: reinmuth.james@yahoo.com

OUTDOOR AREA FENCE ELEVATIONS

TENANT IMPROVEMENT PLAN FOR
THE ROOST LOUNGE
68-718 EAST PALM CANYON DRIVE, SUITE: 203, CATHEDRAL CITY, CA. 92234

DATE
29 JANUARY 2017

REVISIONS

JOB NUMBER

SHEET NUMBER
2