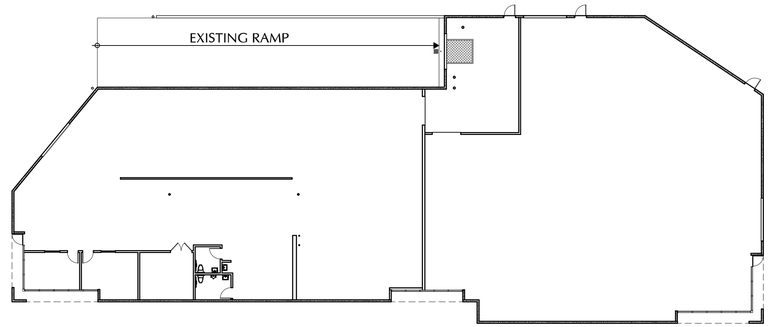

EXISTING FLOOR PLAN

SCALE: 1" = 20'-0"

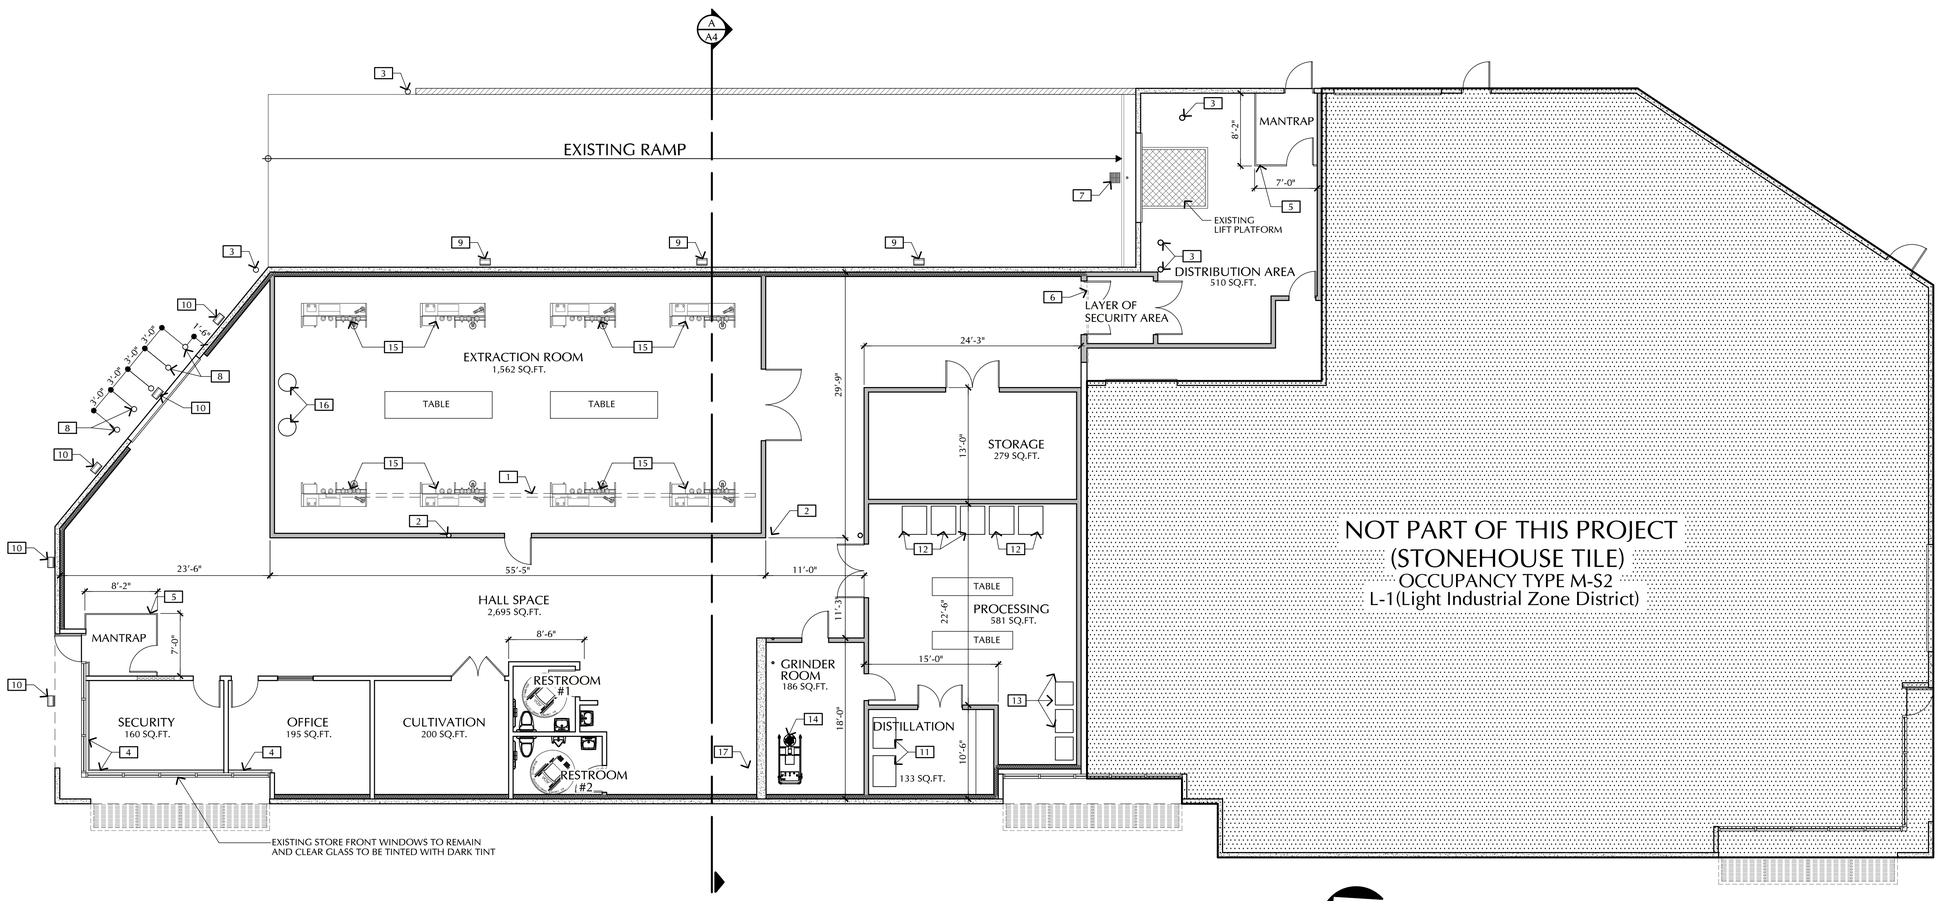

PROPOSED FLOOR PLAN

7,151 SQ.FT. SCALE: 1/8" = 1'-0"

REVISIONS:

LICENSED ARCHITECT
JUAN C. OCHOA
C-28502
02/28/19
STATE OF CALIFORNIA

Ochoa Design Associates
architecture/design/planning
Juan Carlos Ochoa, Architect C28502
73-626 HIGHWAY 111, PALM DESERT,CA. 92260
phone: (760) 773-6605 fax (760) 773-6602
www.ochoadesign.com ochoadesign@ochoadesign.com

This plan and/or design are not to be changed or copied in any form, nor are to be assigned to any other persons or firms without written permission and compensation to Ochoa Design Associates
The use of this plans shall be restricted to the original site for which it was prepared and publication thereof is expressly limited to such use.
Copyright © 2018 Ochoa Design Associates
Reproduction, publication or any other use of this plan or any part thereof, in any manner, including, but not limited to, electronic form, prepared by the Architect or Ochoa Design Associates, without the Architect's express written consent, shall be deemed the author, and owners of their intellectual property rights in and to such plan, including all common law, statutory and other reserved rights, including copyrights.
The Owner, Contractor and the Architect's consultants shall have no rights to the use of the plans.

THE HOLISTIC CARE EXCHANGE

ASSESOR'S PARCEL NUMBER:
687-330-009
68-900 PEREZ ROAD
CATHEDRAL CITY, CALIFORNIA

WALL LEGEND

- EXISTING CONCRETE TILT-UP WALL TO REMAIN
- EXISTING WALL TO REMAIN
- PROPOSED NEW WALL

KEYNOTES

1. EXISTING WALL TO BE REMOVED
2. EXISTING STEEL POST TO REMAIN
3. EXISTING BOLLARD TO REMAIN
4. PROPOSED STEEL BARS
5. PROPOSED STEEL BAR MANTRAP WALLS WITH DOOR
6. EXISTING ROLL UP DOOR TO BE RELOCATED TO THE OTHER SIDE OF THE WALL
7. EXISTING DRAIN TO REMAIN
8. PROPOSED NEW REMOVABLE DECORATIVE BOLLARDS
9. EXISTING LIGHT WALL FIXTURE TO REMAIN
10. PROPOSED NEW WALL LIGHT FIXTURE TO MATCH EXISTING OR SIMILAR
11. SHORT-PATH EVAPORATION BY: PRESCOTT LOGIC TECHNOLOGIES,LTD.
12. UPRIGHT FREEZER BY: THERMO SCIENTIFIC REVCO UXF40086V
13. VACUUM OVEN BY: ACROSS INTERNATIONAL
14. GRINDER BY: HANNINGFIELD
15. SUPERCRITICAL FLUID EXTRACTOR SYSTEM BY: UNITED SCIENCE
16. DRAINDROY'D FILTRATION SYSTEM
17. CO2 TANK STORAGE

PROPOSED & EXISTING FLOOR PLAN

FILE: Active/ The Exchange/ CUP Files 3-23-18/ A2-Floor Plan-7
DRAWN: A.A.
DATE: 4-9-18
SCALE:
SHEET.
A2
OF SHEETS.

\\Ochoadesign-pc\ochoa design files\Projects\Active Projects\The Exchange\CUP Files 3-23-18\A2-Floor Plan-7.dwg, 4/9/2018 10:35:28 AM, DWG To PDF.pc3