ATTACHMENT 1

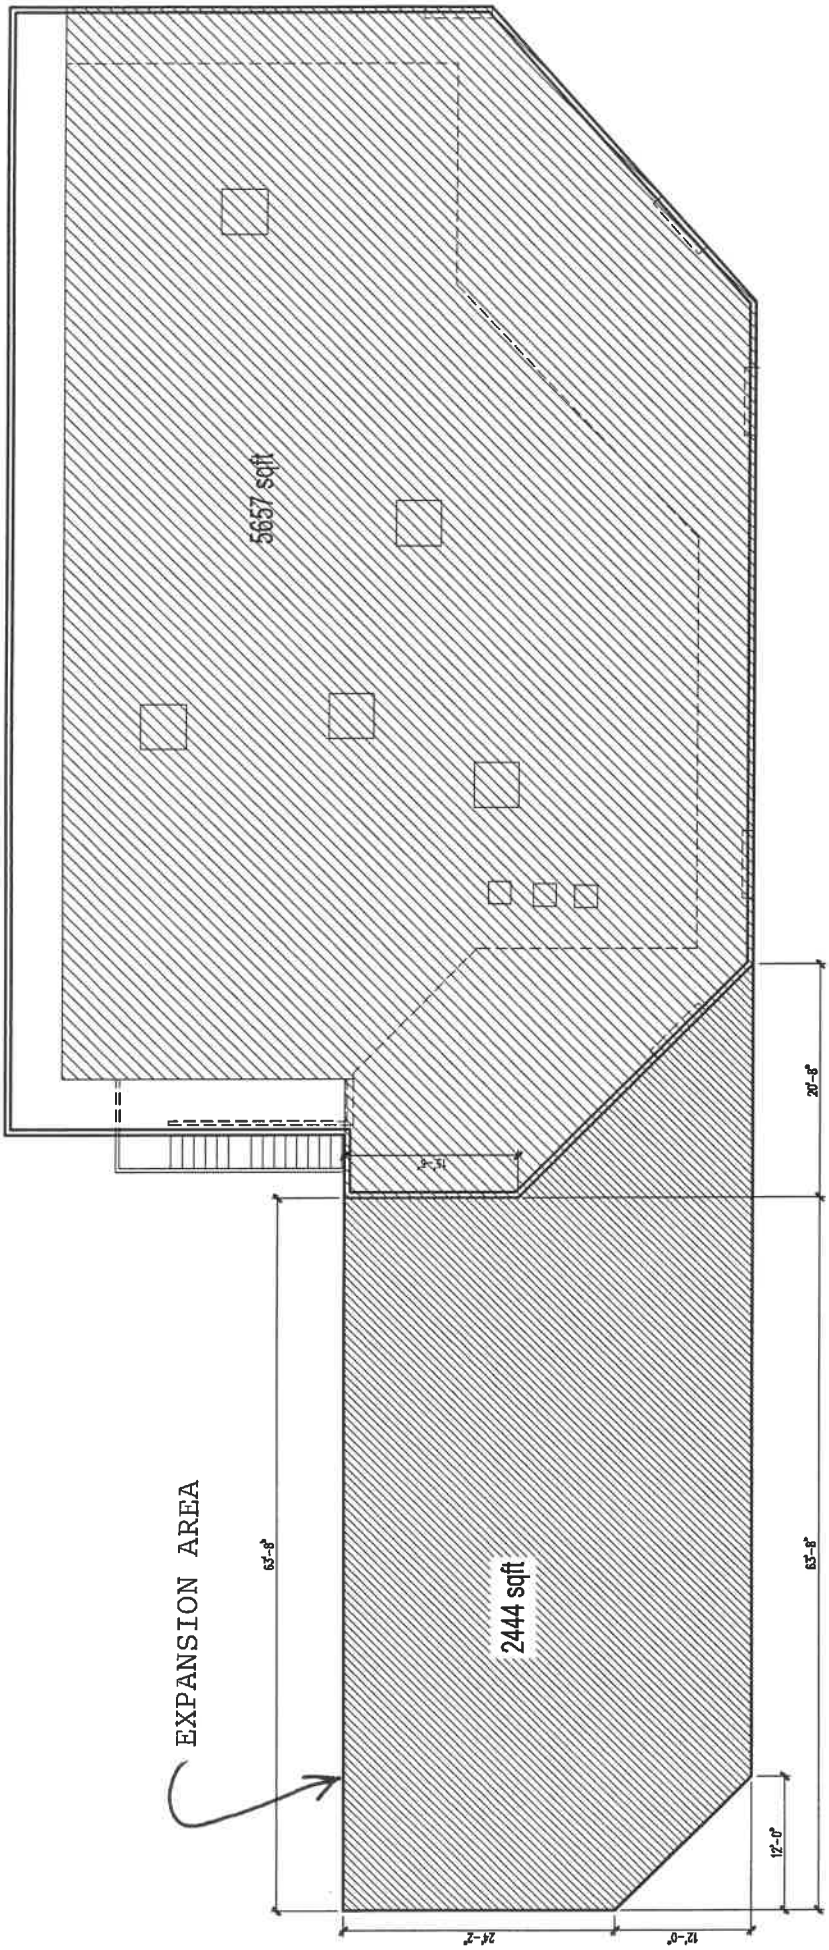

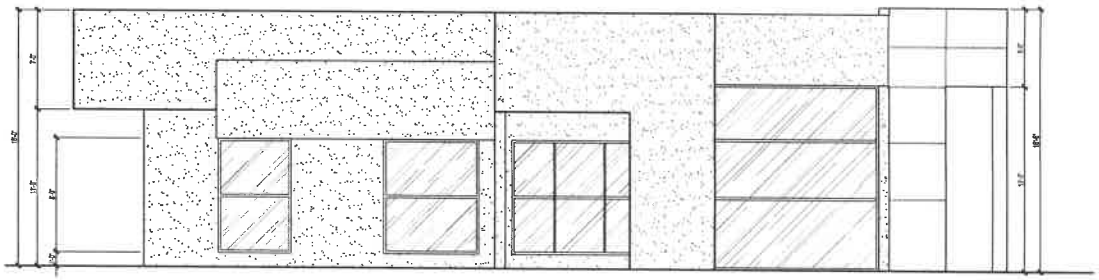

WEST ELEVATION
SCALE: 1/4" = 1'-0"

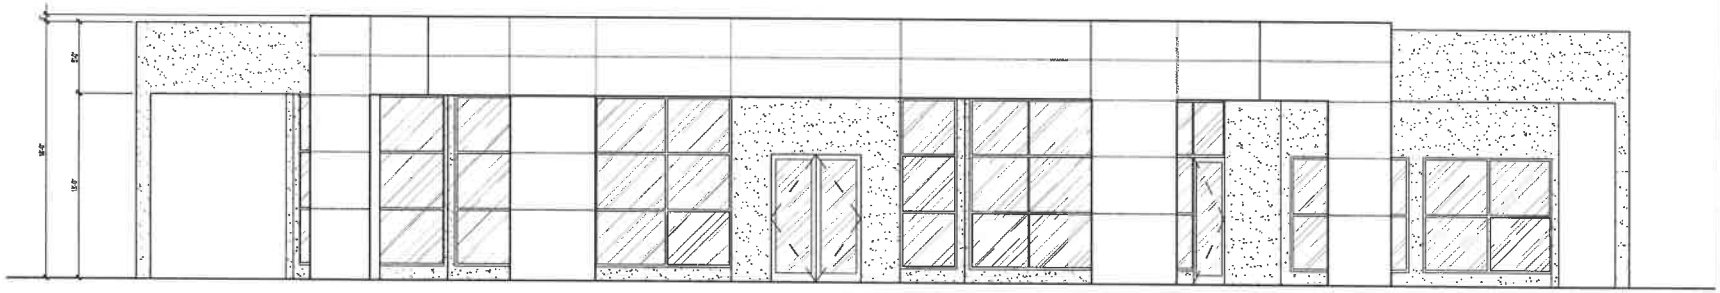

SOUTH ELEVATION
SCALE: 1/4" = 1'-0"

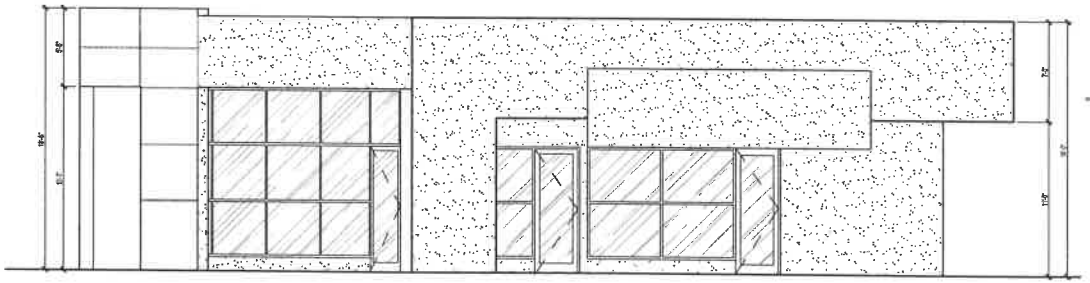

EAST ELEVATION
SCALE: 1/4" = 1'-0"

NOTE: The expansion of the Mazda facility by 2,444 sf for a total of 8,101 sf.

The facade will match that of the Ford facility.

ATTACHMENT 1

NO.	REVISIONS	DATE

EXTERIOR ELEVATIONS

OFFICE REMODEL
MAZDA DEALERSHIP
CATHEDRAL CITY, CA 922--

Date: 05-12-15
Scale: AS NOTED
Drawn: LSM
Job:
Sheet:
A3.0