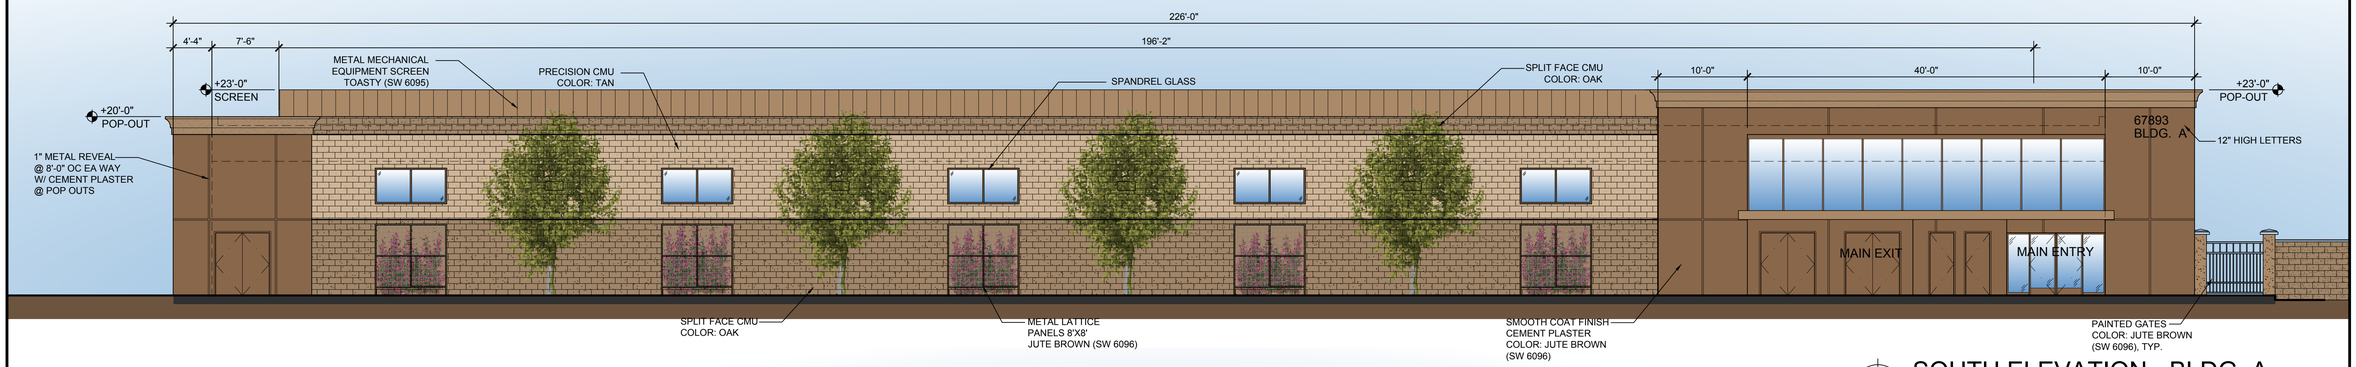

SOUTH ELEVATION - BLDG. A

SCALE: 1/8" = 1'-0"

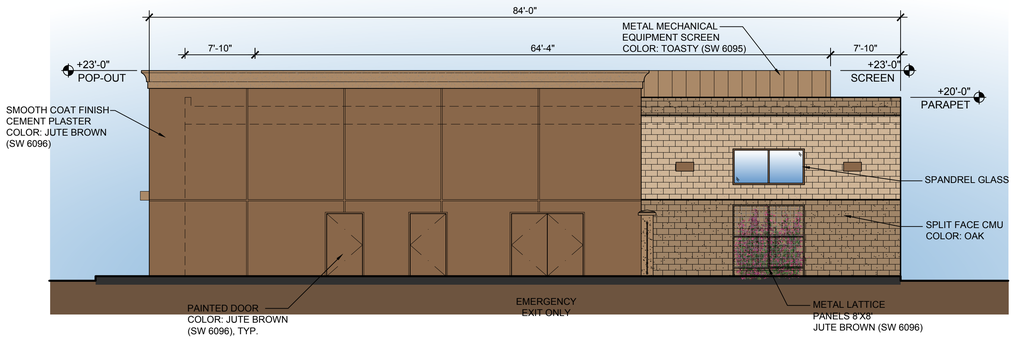

WEST ELEVATION - BLDG. A

SCALE: 1/8" = 1'-0"

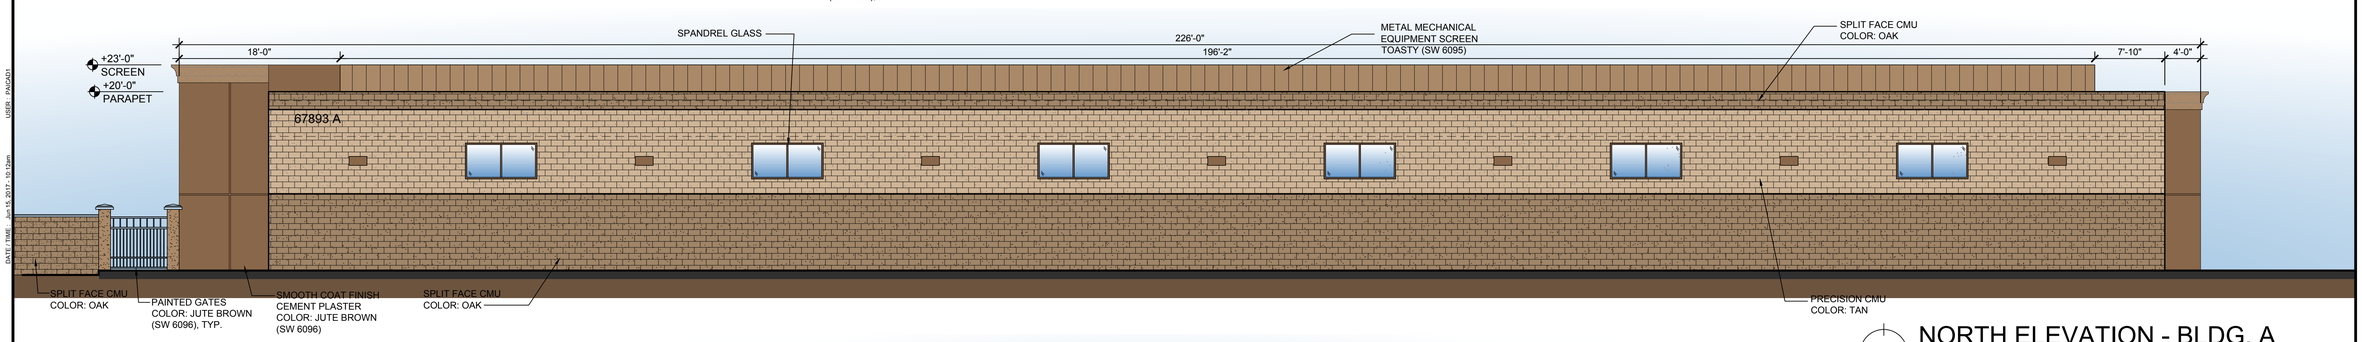

NORTH ELEVATION - BLDG. A

SCALE: 1/8" = 1'-0"

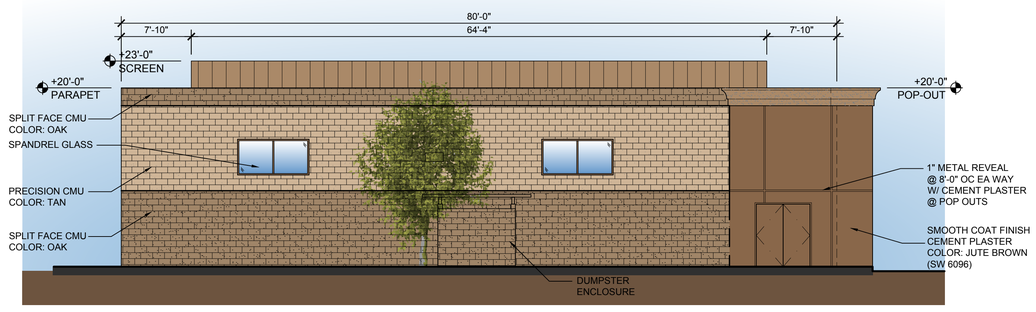

EAST ELEVATION - BLDG. A

SCALE: 1/8" = 1'-0"

NO.	REVISIONS	DATE

INSTRUMENTS OF SERVICE:
THIS DRAWING AND INSTRUMENT OF SERVICE, AS REMAIN THE PROPERTY OF PEARSON ARCHITECTS, INC. THEY ARE NOT TO BE REPRODUCED, ALTERED OR DISTRIBUTED WITHOUT THE EXPRESS WRITTEN CONSENT OF PEARSON ARCHITECTS, INC.

PEARSON ARCHITECTS, INC.
ARCHITECTURE ▼ PLANNING ▼ INTERIOR DESIGN
74-260 HIGHWAY 111, SUITE #5, PALM DESERT, CA 92260 - TEL: 760/779-1937

LICENSED ARCHITECT
CRAIG REED PEARSON
NO. C-11782
REN. 12.31.17
STATE OF CALIFORNIA
VALID ONLY IF SIGNED IN RED

COLORED EXTERIOR ELEVATIONS

NEW GROWING FACILITIES AT:

ECOPLEX PARK II

67-893 EAST PALM CANYON DRIVE
CATHEDRAL CITY, CA 92234

Plot Date: 06/15/17
Scale: AS NOTED
Drawn: GUSRAYA
Job:
Sheet:
A9.0