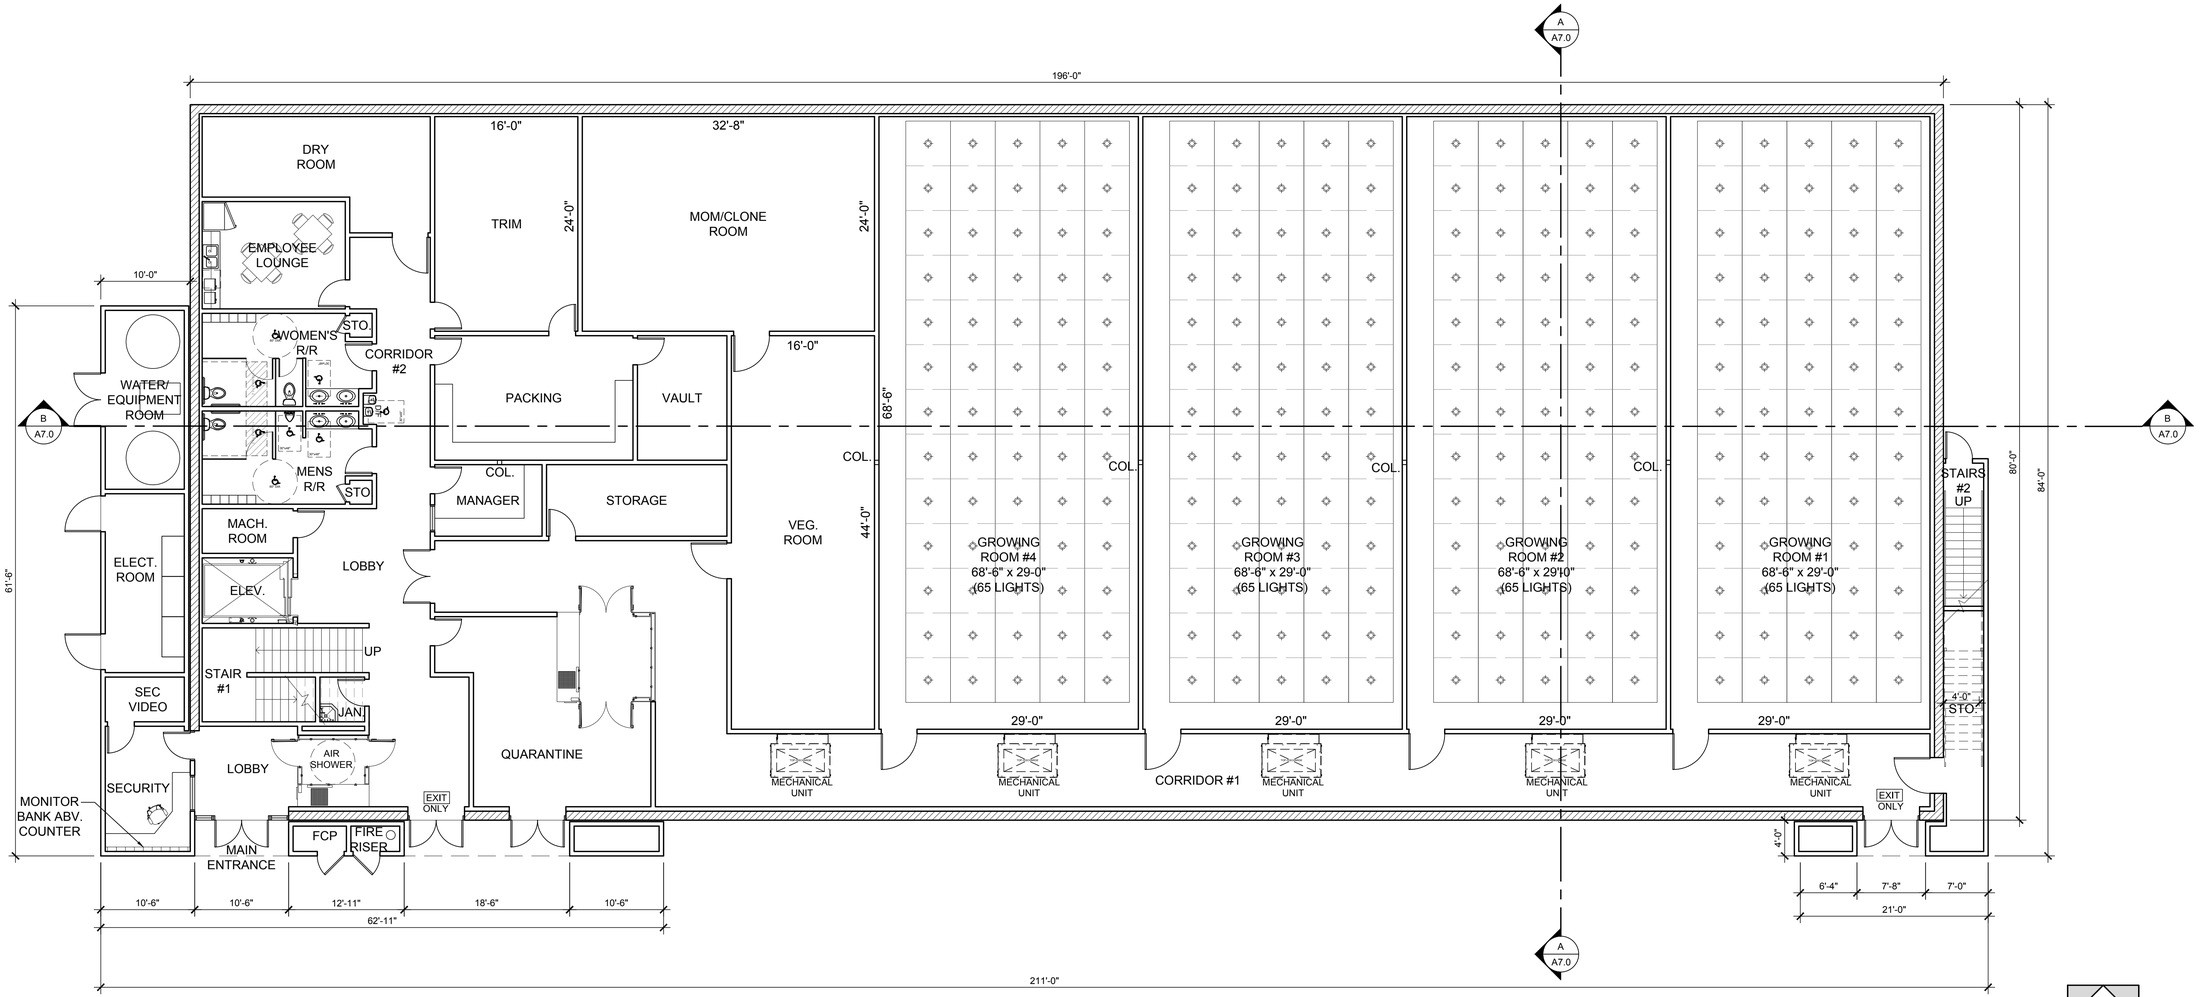

1ST. FLOOR PLAN - BUILDING B

SCALE: 1/8" = 1'-0"

NO.	REVISIONS	DATE

INSTRUMENTS OF SERVICE:
THESE DRAWINGS ARE AN INSTRUMENT OF SERVICE AND REMAIN THE PROPERTY OF PEARSON ARCHITECTS, INC. THEY ARE NOT TO BE REPRODUCED OR ALTERED, DISCLOSED OR PASSED TO DISTRIBUTORS WITHOUT THE EXPRESS WRITTEN PERMISSION OF PEARSON ARCHITECTS, INC.

PEARSON ARCHITECTS, INC.
ARCHITECTURE ▼ PLANNING ▼ INTERIOR DESIGN
74-200 HIGHWAY 111, SUITE #8, PALM DESERT, CA 92260 - TEL 760/779-1937

LICENSED ARCHITECT
CRAIG REED PEARSON
NO. C-11782
REN. 12.31.17
STATE OF CALIFORNIA
VALID ONLY IF SIGNED IN RED

1ST. FLOOR PLAN - BUILDING B

NEW GROWING FACILITIES AT:

ECOPLEX PARK II

67-893 EAST PALM CANYON DRIVE
CATHEDRAL CITY, CA 92234

Plot Date:	10/02/17
Scale:	AS NOTED
Drawn:	GUSRAYA
Job:	

Sheet:

A2.1

FILE NAME: X:\Projects\Ecoplex Park\ICD - Phase I\A2.1 1st FLOOR PLAN.dwg
DATE / TIME: Oct 02, 2017 4:27am USER: grace

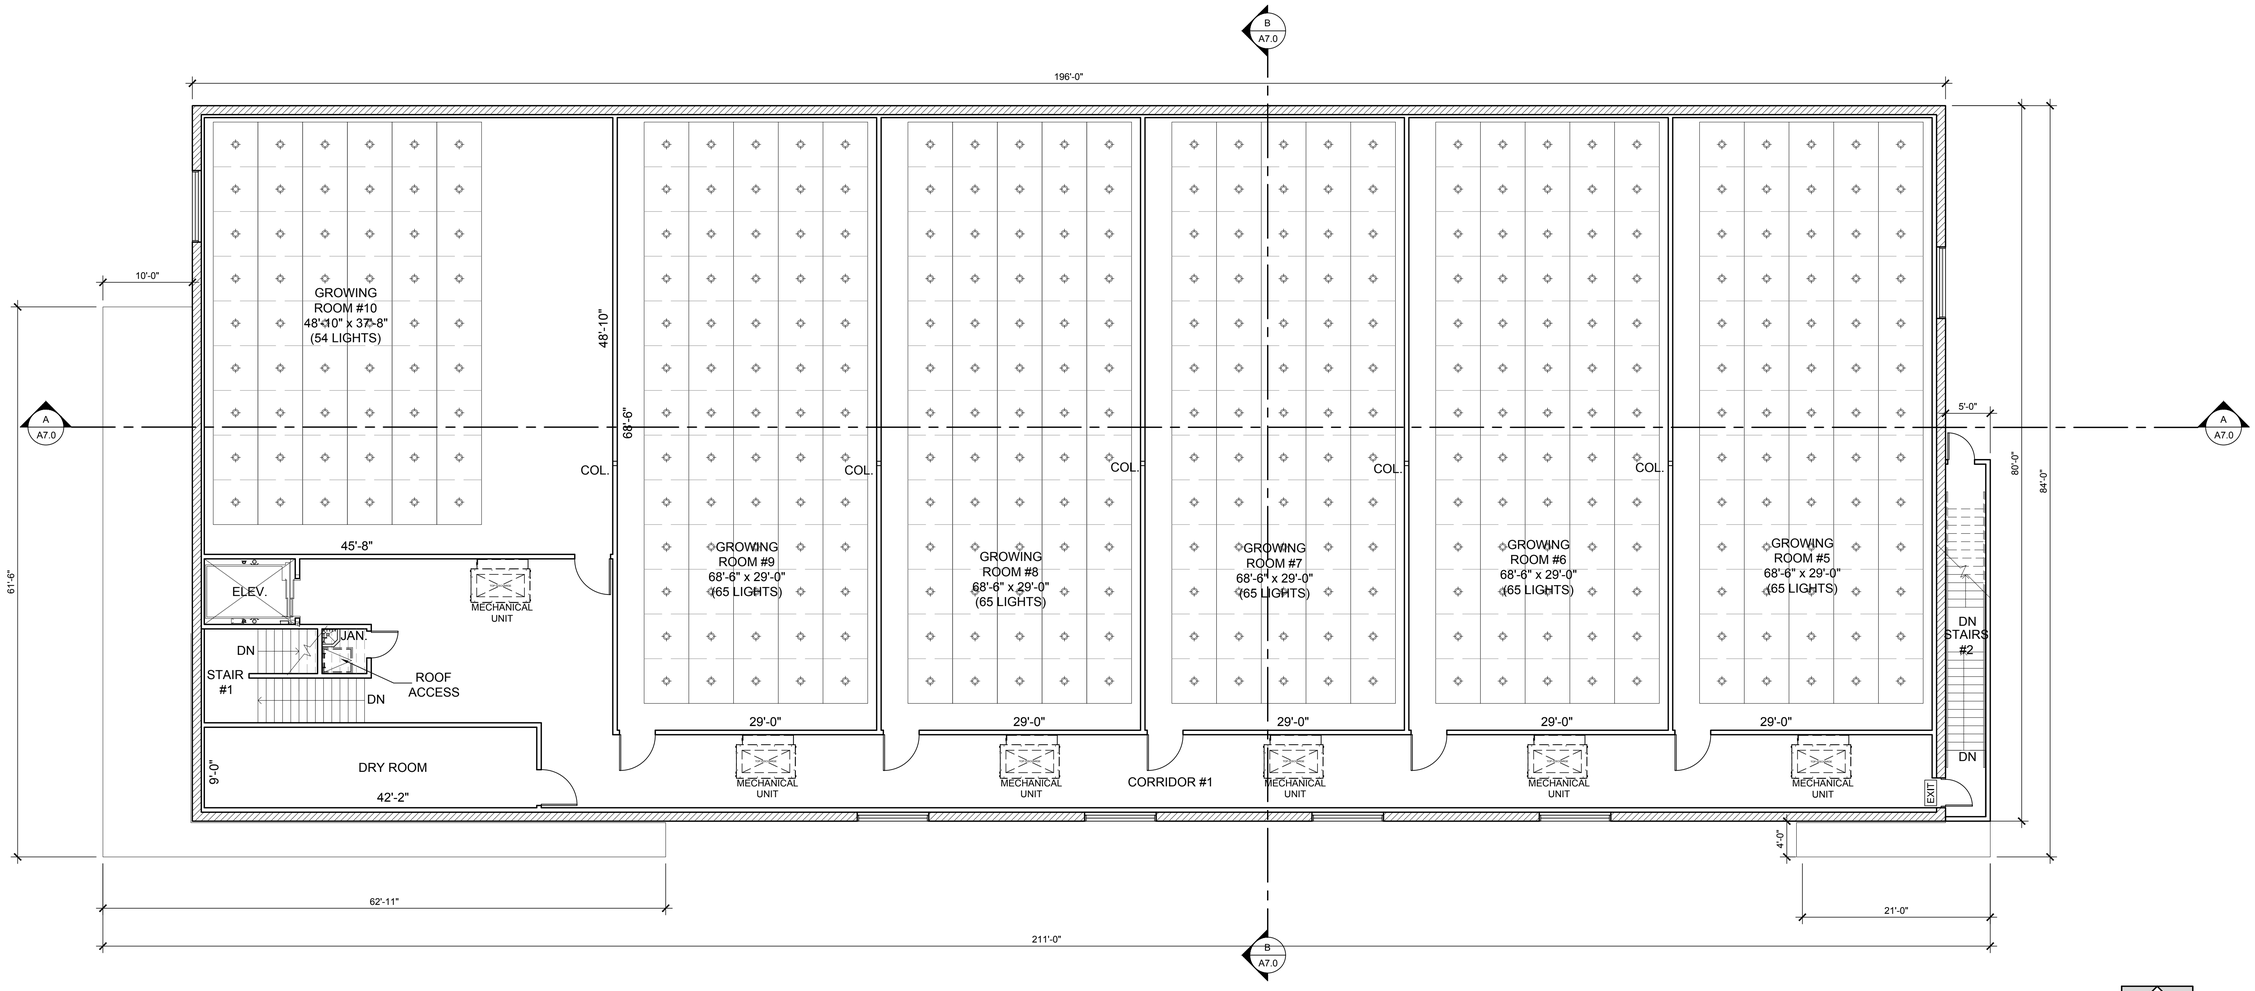

2ND. FLOOR PLAN - BUILDING B

SCALE: 1/8" = 1'-0"

NORTH

NO.	REVISIONS	DATE

INSTRUMENTS OF SERVICE:
THESE DRAWINGS ARE AN INSTRUMENT OF SERVICE AND REMAIN THE PROPERTY OF PEARSON ARCHITECTS, INC. THEY ARE NOT TO BE REPRODUCED OR ALTERED, DISCLOSED OR ASSIGNED TO UNAUTHORIZED PARTIES WITHOUT THE EXPRESS WRITTEN PERMISSION OF PEARSON ARCHITECTS, INC.

PEARSON ARCHITECTS, INC.
ARCHITECTURE ▼ PLANNING ▼ INTERIOR DESIGN
74-200 HIGHWAY 111, SUITE #8, PALM DESERT, CA 92260 - TEL 760/779-1937

LICENSED ARCHITECT
CRAIG REED PEARSON
NO. C-11782
REN. 12.31.17
STATE OF CALIFORNIA
VALID ONLY IF SIGNED IN RED

2ND. FLOOR PLAN - BUILDING B

NEW GROWING FACILITIES AT:

ECOPLEX PARK II

67-893 EAST PALM CANYON DRIVE
CATHEDRAL CITY, CA 92234

Plot Date:	10/02/17
Scale:	AS NOTED
Drawn:	GUSRAYA
Job:	
Sheet:	A2.2

FILE NAME X:\Projects\Ecoplex Park II\SD - Phase I\A2.2 2nd Fl FLOOR PLAN.dwg
DATE / TIME Oct 02, 2017 - 8:27am USER grace